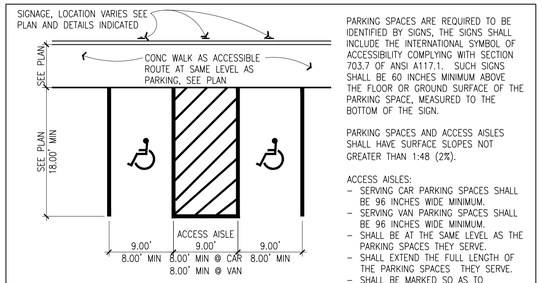

PARKING SPACES ARE REQUIRED TO BE IDENTIFIED BY SIGNS, THE SIGNS SHALL INCLUDE THE INTERNATIONAL SYMBOL OF ACCESSIBILITY COMPLYING WITH SECTION 703.7 OF ANSI A117.1. SUCH SIGNS SHALL BE 60 INCHES MINIMUM ABOVE THE FLOOR OR GROUND SURFACE OF THE PARKING SPACE, MEASURED TO THE BOTTOM OF THE SIGN.

PARKING SPACES AND ACCESS AISLES SHALL HAVE SURFACE SLOPES NOT GREATER THAN 1:48 (2%).

ACCESS AISLES:
- SERVING CAR PARKING SPACES SHALL BE 96 INCHES WIDE MINIMUM.
- SERVING VAN PARKING SPACES SHALL BE 96 INCHES WIDE MINIMUM.
- SHALL BE AT THE SAME LEVEL AS THE PARKING SPACES THEY SERVE.
- SHALL EXTEND THE FULL LENGTH OF THE PARKING SPACES THEY SERVE.
- SHALL BE MARKED SO AS TO DISCOURAGE PARKING IN THEM.

1 A002 — DETAIL – ACCESSIBLE PARKING DETAIL
1 51/256" = 1'-0"

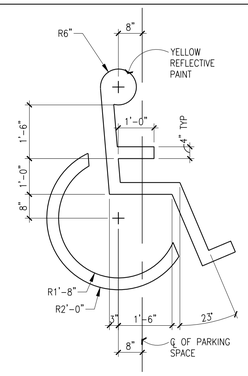

2 A002 — DETAIL – HANDICAP PAVEMENT SYMBOL
1/2" = 1'-0"

SIGN SCHEDULE		
TYPE	DESCRIPTION	SIGN HEIGHT
A	HANDICAP PARKING	6'-0"
B	NO PARKING ACCESS LANE	6'-0"
C	NO PARKING FIRE LANE	6'-0"
D	24"X24" STOP SIGN	SEE NOTE 2
E	PASSENGER LOADING ZONE	6'-0"

1. AT POST LOCATED IN SIDEWALK AREAS, PROVIDE 13"ø BLOCK-OUT FOR EXPANSION MATL AND SEALANT.
2. COORDINATE WITH CIVIL DRAWINGS.

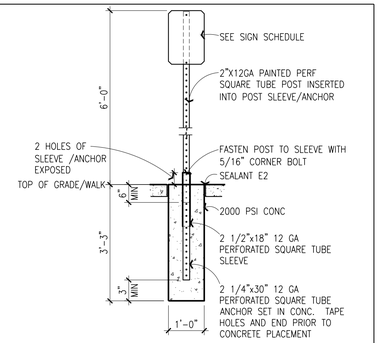

3 A002 — DETAIL – GROUND-MOUNTED SIGN
1/2" = 1'-0"

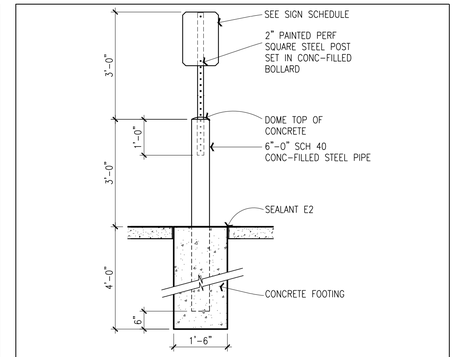

4 A002 — DETAIL – BOLLARD-MOUNTED SIGN
1/2" = 1'-0"

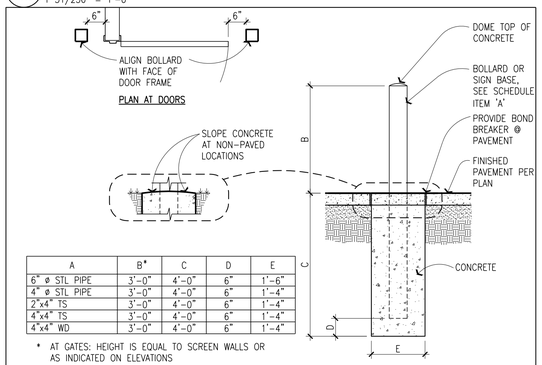

A	B*	C	D	E
6" ø STL PIPE	3'-0"	4'-0"	6"	1'-6"
4" ø STL PIPE	3'-0"	4'-0"	6"	1'-4"
2"x4" TS	3'-0"	4'-0"	6"	1'-4"
4"x4" TS	3'-0"	4'-0"	6"	1'-4"
4"x4" WD	3'-0"	4'-0"	6"	1'-4"

* AT GATES: HEIGHT IS EQUAL TO SCREEN WALLS OR AS INDICATED ON ELEVATIONS

5 A002 — DETAIL – PIPE BOLLARDS
1/2" = 1'-0"

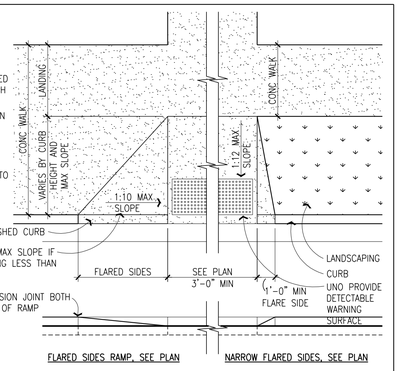

6 A002 — DETAIL – ACCESSIBLE RAMP
1/4" = 1'-0"

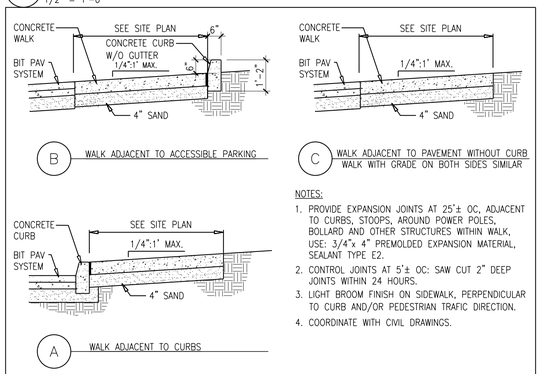

NOTES:
1. PROVIDE EXPANSION JOINTS AT 25'± OC, ADJACENT TO CURBS, STOOPS, AROUND POWER POLES, BOLLARD AND OTHER STRUCTURES WITHIN WALK. USE: 3/4"x 4" PREMOLDED EXPANSION MATERIAL, SEALANT TYPE E2.
2. CONTROL JOINTS AT 5'± OC: SAW CUT 2" DEEP JOINTS WITHIN 24 HOURS.
3. LIGHT BROOM FINISH ON SIDEWALK, PERPENDICULAR TO CURB AND/OR PEDESTRIAN TRAFIC DIRECTION.
4. COORDINATE WITH CIVIL DRAWINGS.

A002 — CONCRETE WALK SECTIONS
3/8" = 1'-0"

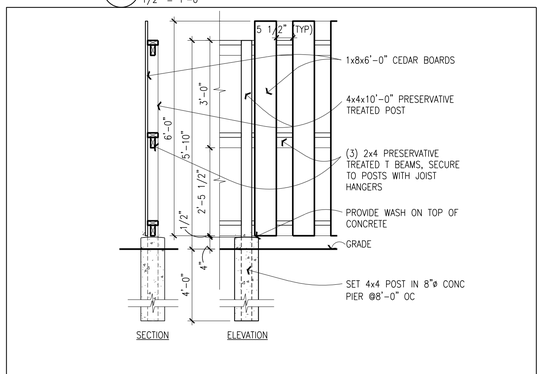

7 A002 — DETAIL – TYPICAL WOOD SCREEN FENCE
1/2" = 1'-0"

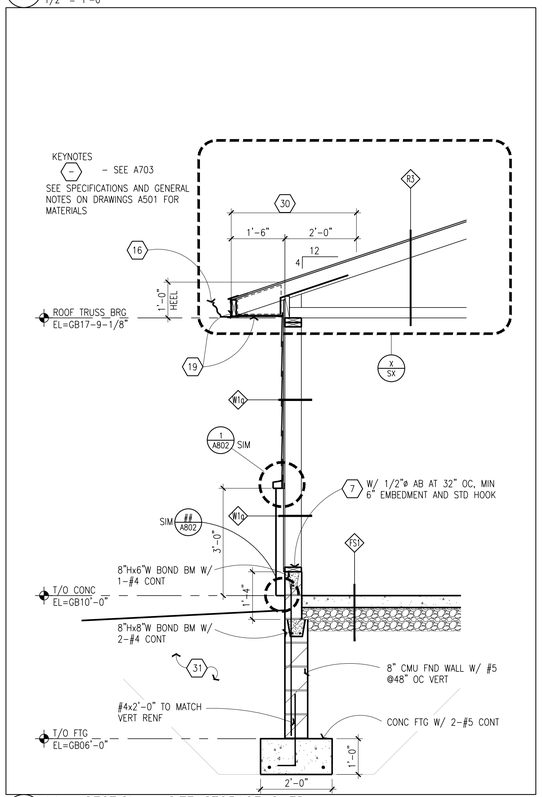

13 A002 — WALL SECTION – SITE STORAGE SHED
1/2" = 1'-0"

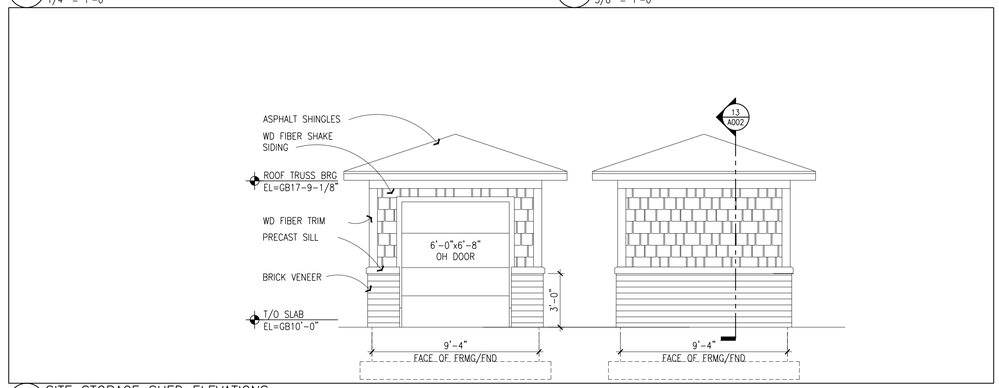

10 A002 — SITE STORAGE SHED ELEVATIONS
1/4" = 1'-0"

14 A002 — NOT USED
–

15 A002 — NOT USED
–

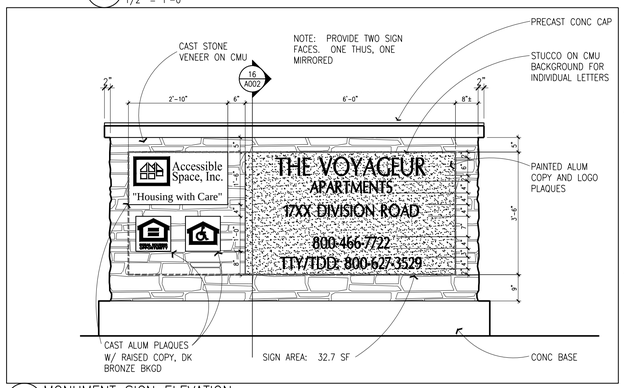

11 A002 — MONUMENT SIGN ELEVATION
125/256" = 1'-0"

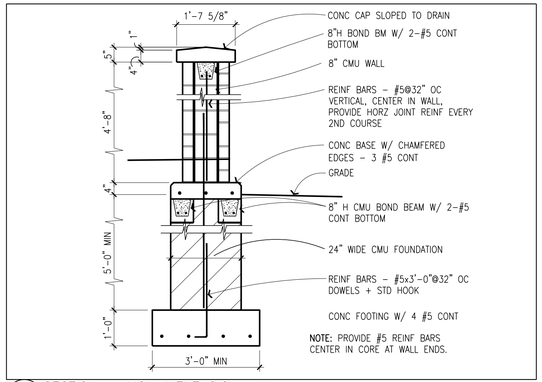

16 A002 — SECTION – MONUMENT SIGN WALL
1/2" = 1'-0"

DISTYLE DESIGN
3410 WINNETKA AVENUE NORTH, STE. 103
MINNEAPOLIS, MINNESOTA 55427
T [763] 591.0996 | [763] 591.0964 F
WWW.DISTYLEDESIGN.COM

Project Information

Voyageur Apartments, LP

The Voyageur
Senior Apartments

17th and Division
Great Falls, Montana

STATE OF MONTANA
GOLDEN VALLEY
MICHAEL D. KNISELY
ARC-ARC-LIC-7045
MINNESOTA
LICENSED ARCHITECT

Drawing Revisions

No.	Description	Date
–	Bidding and Plan Review	6/13/2014
–	DRB Submittal	5/30/2014

Drawing Title

ARCHITECTURAL SITE DETAILS

Drawing Information

Project Number	11.11.07
Drawn By	KDF, MDK, AHW
Checked By	MDK

Date Printed 6/12/2014

A002

© by Distyle Design, P.C.