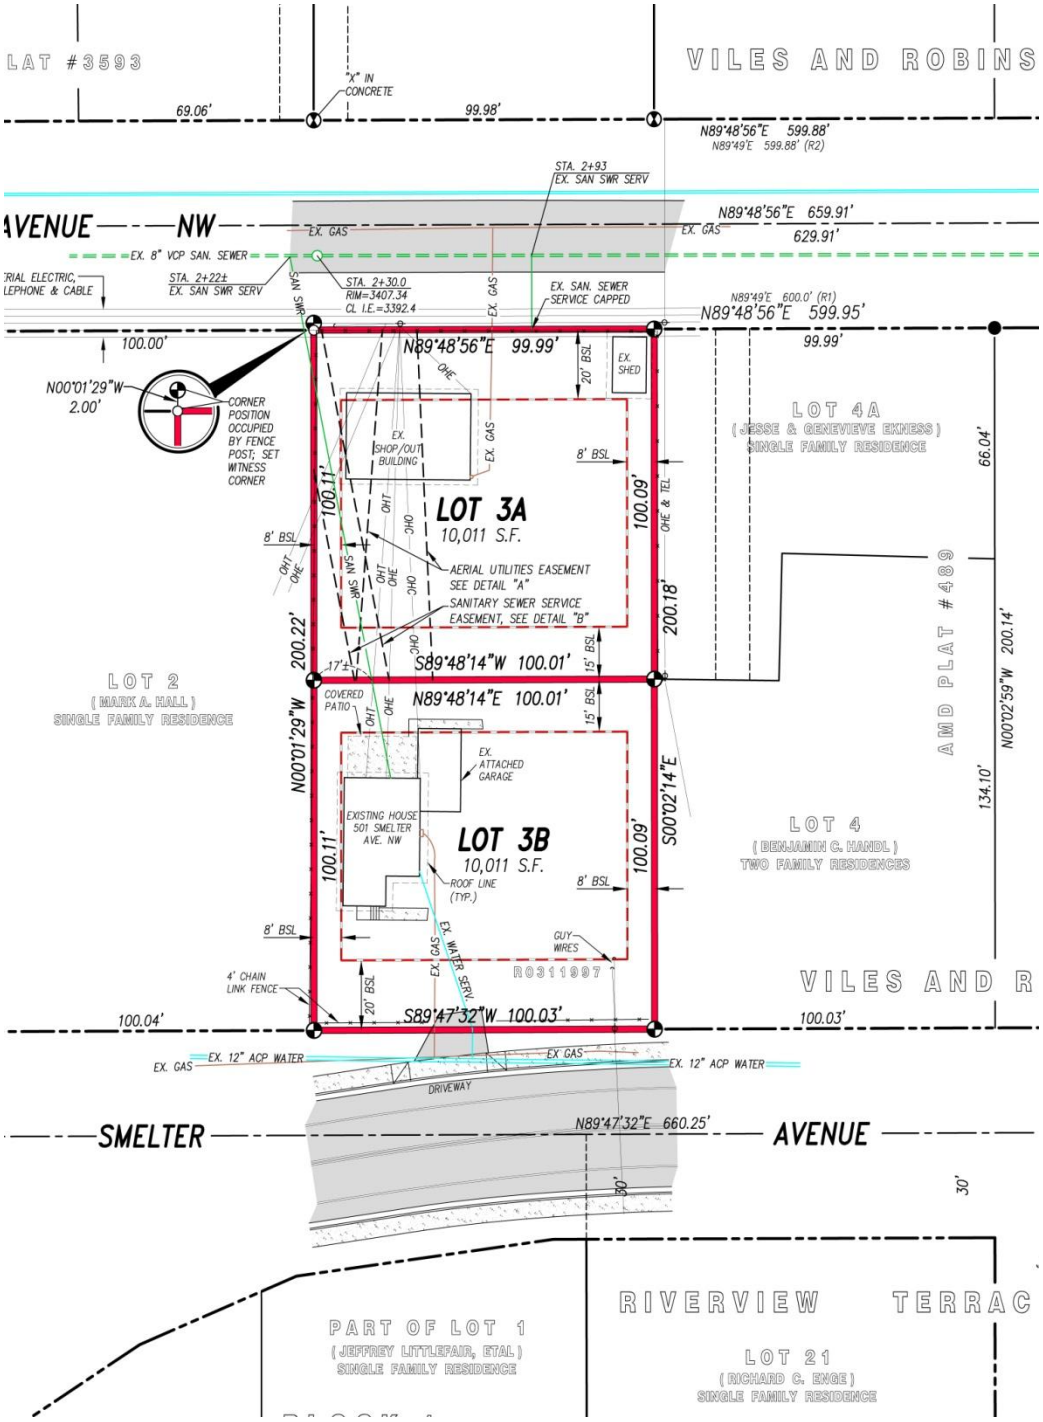SITE PLAN
Exhibit D