PLAN

NOTES:
1. THE DESIGN SHALL INCLUDE FINISH GRADE ELEVATIONS AT THE ⊙ SHOWN.
2. ACI CERTIFICATION IS REQUIRED FOR PLACING AND FINISHING CONCRETE IN THE RIGHT-OF-WAY.

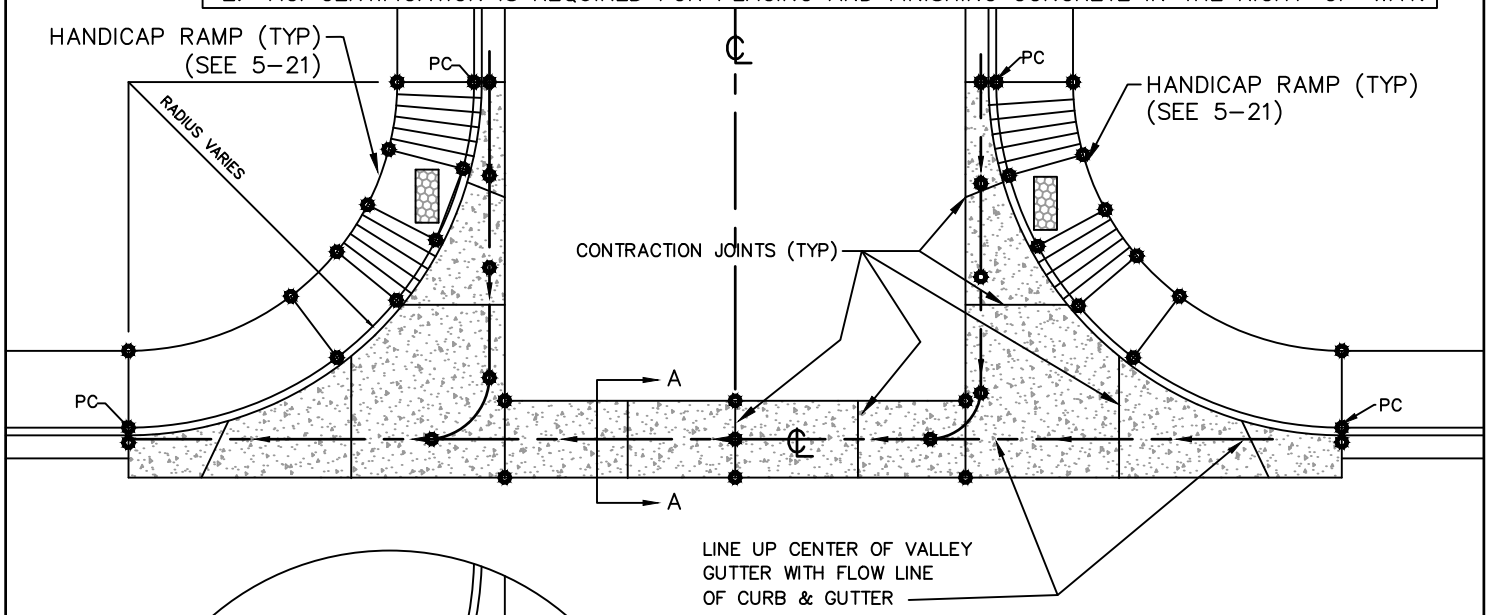

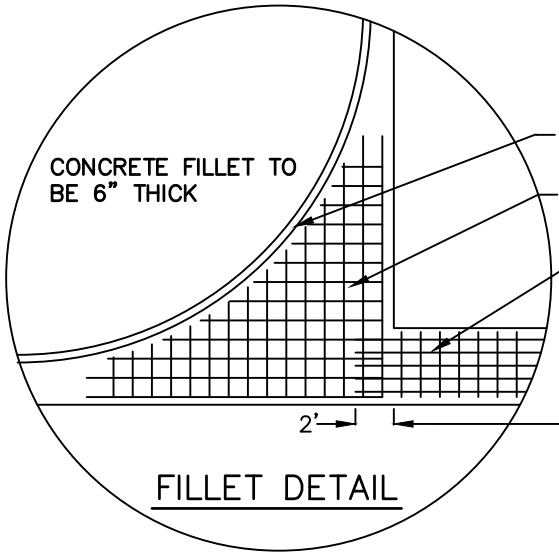

FILLET DETAIL

NOTES:
1. PAVEMENT REPLACEMENT SHOULD OVERLAP 1/2" OVER LIP OF VALLEY GUTTER
2. BARS TO BE SUPPOSED BY 3" NON-METAL CHAIRS

SECTION A – A

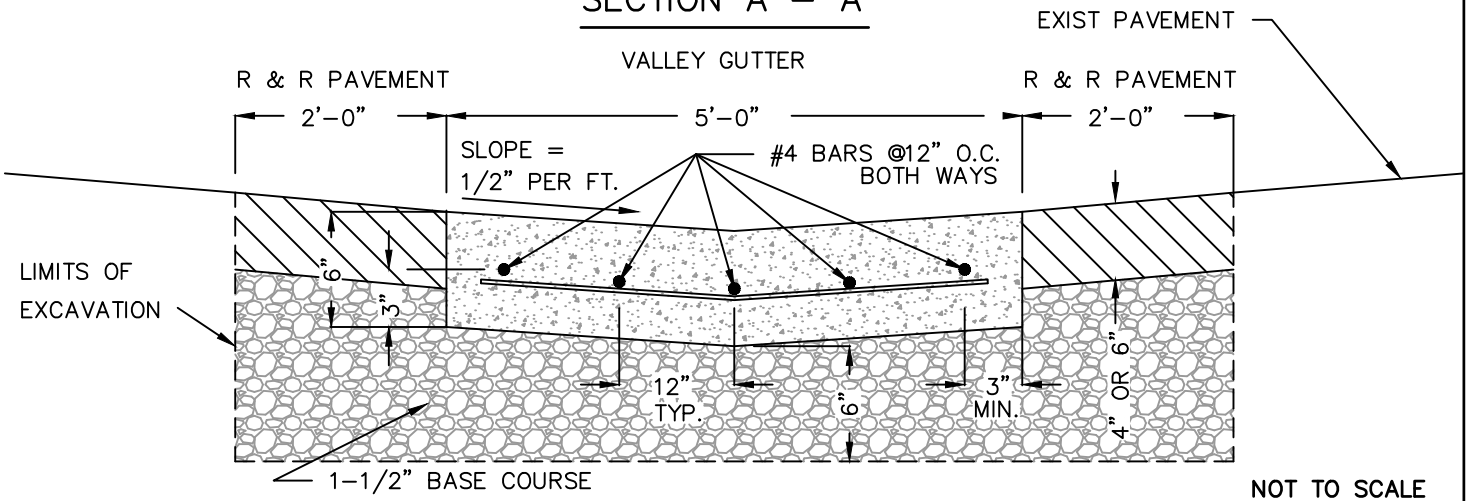

NOT TO SCALE

VALLEY GUTTER WITH CORNER CURB FILLETS & SINGLE RAMPS

OFFICE OF CITY ENGINEER GREAT FALLS, MONTANA	REVISED: SEPTEMBER 2023	5 – 15B