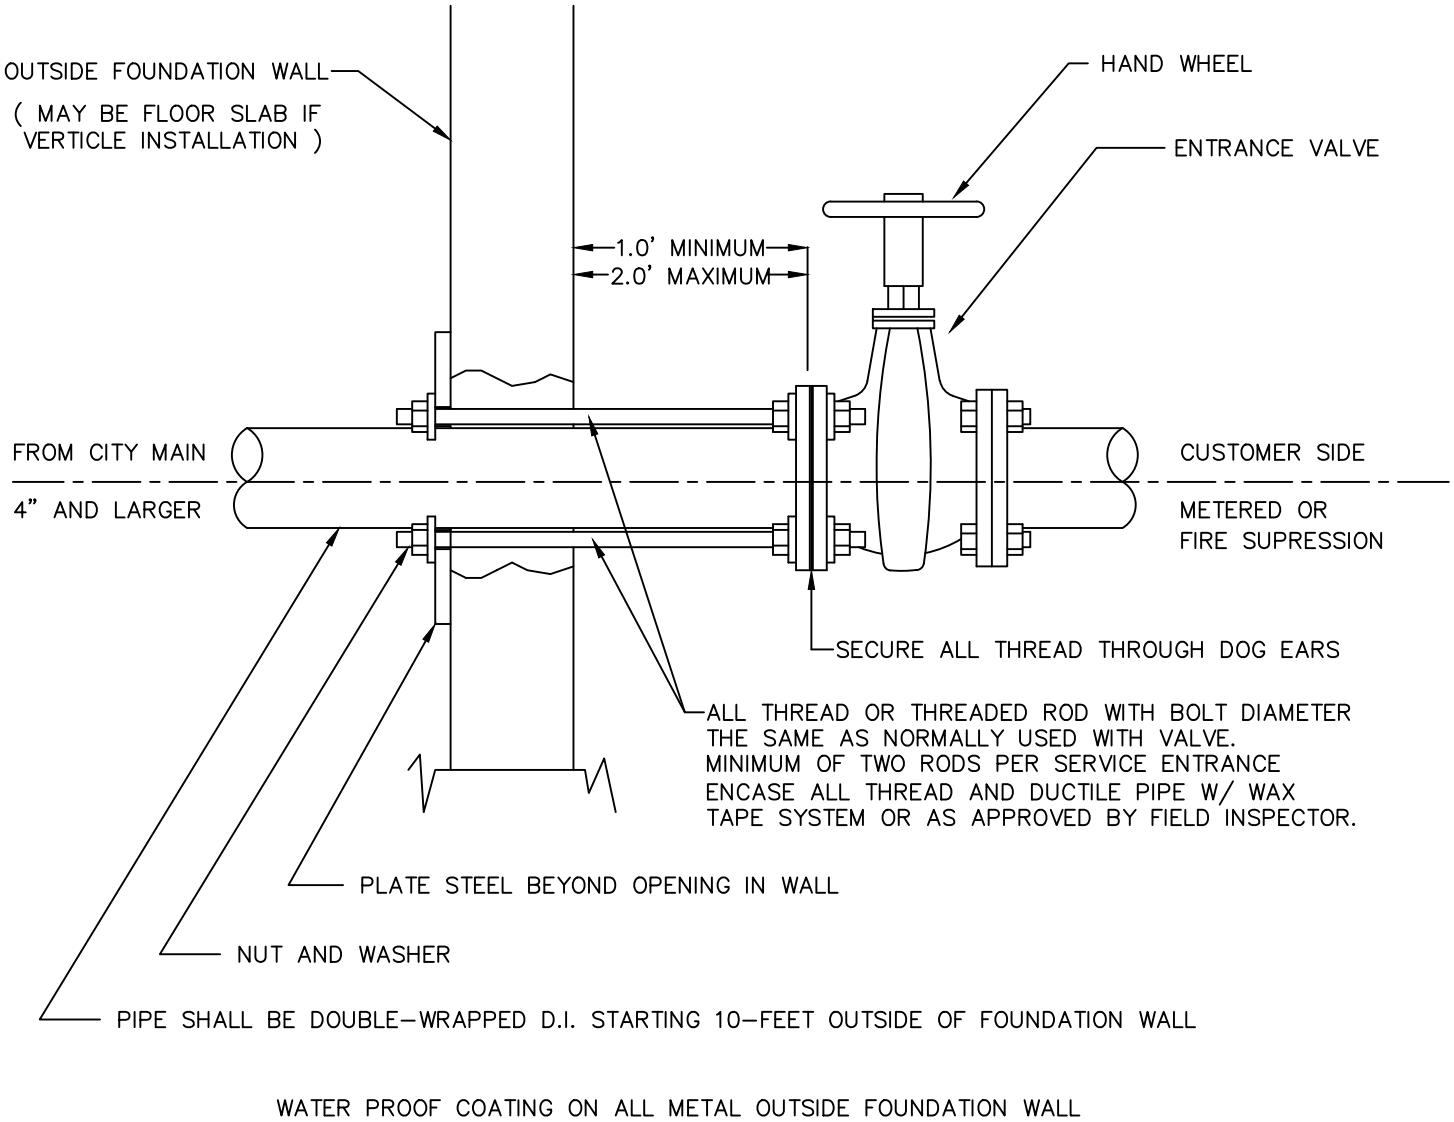

WATER PROOF COATING ON ALL METAL OUTSIDE FOUNDATION WALL

WATER SERVICE ENTRANCE 4" AND LARGER DIAMETER

OFFICE OF CITY ENGINEER GREAT FALLS, MONTANA	FEBRUARY 1995 REVISED: SEPTEMBER 2023	5 – 47